0 1 2 3 4 6 8 10m
1:100

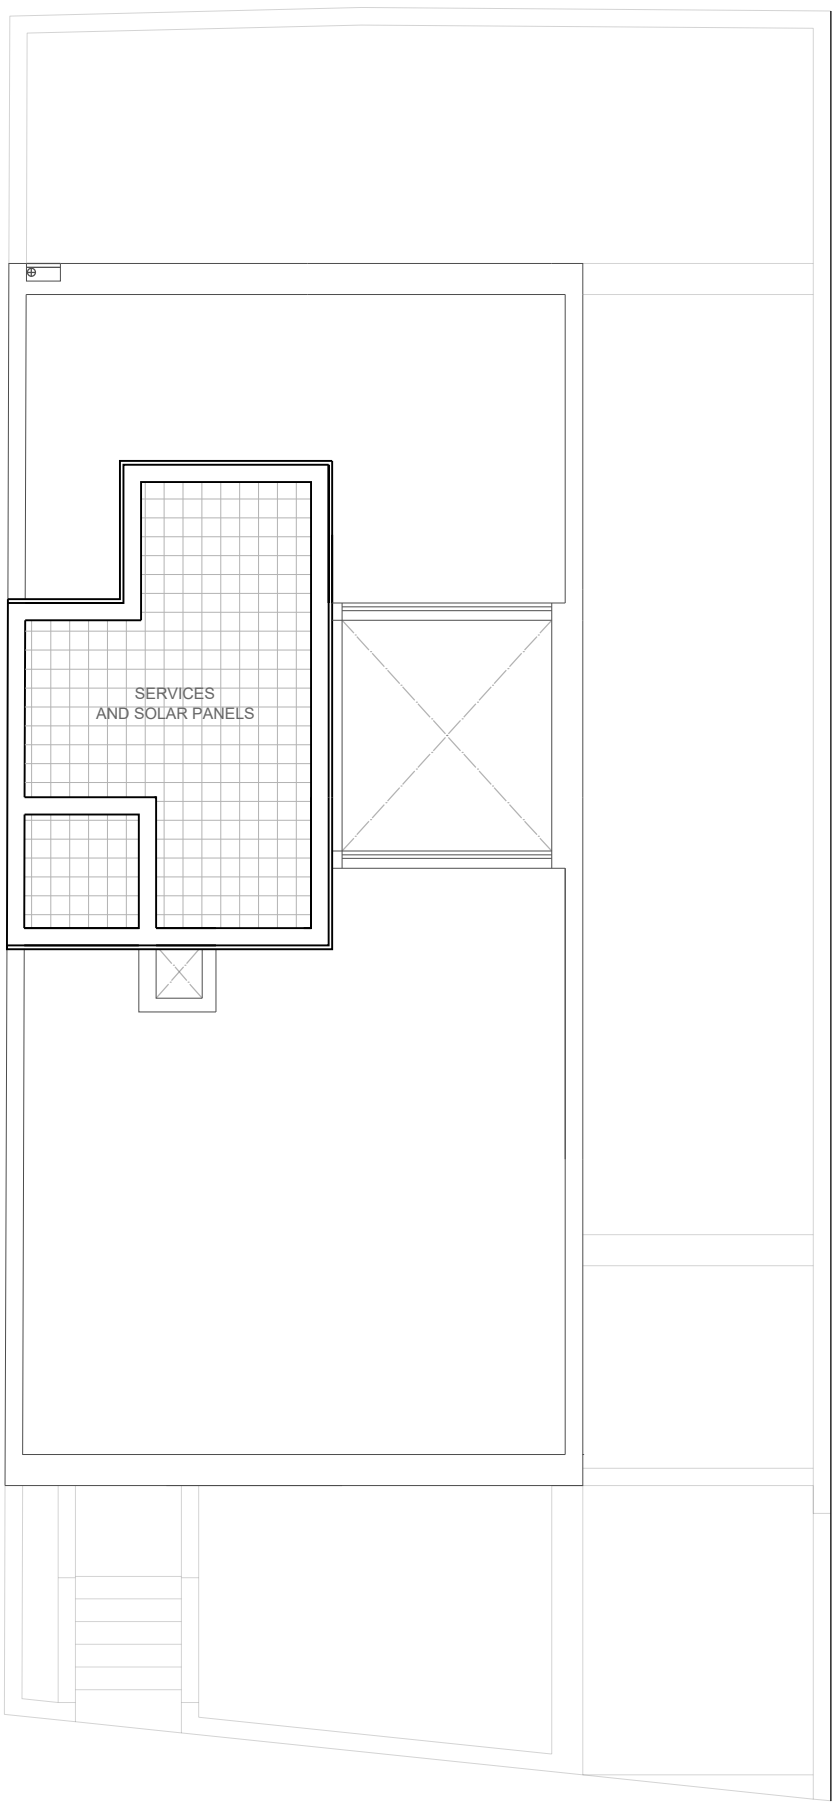

L03 LEVEL 03
SCALE 1:100

0 1 2 3 4 6 8 10m
1:100

All information and material illustrated on this document are subject to copyrights owned by KEIRO Architects. Any reproduction, retransmission, republication, or other use of all or part of this document is expressly prohibited, unless prior written permission has been granted by KEIRO Architects. All other rights reserved.

NOTES:

1. ALL DIMENSION IN METERS UNLESS OTHERWISE SPECIFIED IN THE DRAWINGS;
2. OUR PROPOSAL IS BASED ON A PROFESSIONAL SURVEY, YET SHOULD OUR MEASUREMENTS INDICATED ON THE DRAWINGS AND THE DIMENSIONS ON SITE NOT TALLY, KINDLY BRING THIS TO OUR ATTENTION AT THE EARLIEST;
3. SHOULD THE CLIENT OR OTHER PARTIES REQUEST CHANGES ON SITE, KEIRO ARCHITECTS ARE TO BE NOTIFIED OF THIS REQUEST PRIOR DOING THE CHANGES ON SITE;

Drawing purpose

	Design
	Construction
	For information only

Revisions

rev no.	date	description

keiro

Keiro Architects, Mikielang Sapiano Street, Zebbug
t. 21 41 68 35 | e. info@keiroarchitects.com
www.keiroarchitects.com

Client:
MR STEFAN CARDONA

Project description:
SEMI DETACHED VILLA 17

Location:
Attard

Drawing title:
LEVEL 03

Drawing No:	Revision:		
006	--		
Scale: 1:100	Date: 2026.10.14	Drawn by: FM	Checked by: KS/RS
Paper size: A3		Job no: AS23-069	